SKETCH SHOWING PROVIDING CEMENT CONCRETE TO CROSS CROSS ROADS AT BACKSIDE OF SHUBHODYA SCHOOL, IN WARD NO-13 IN SHETTYHALLI SUB DIVISION.

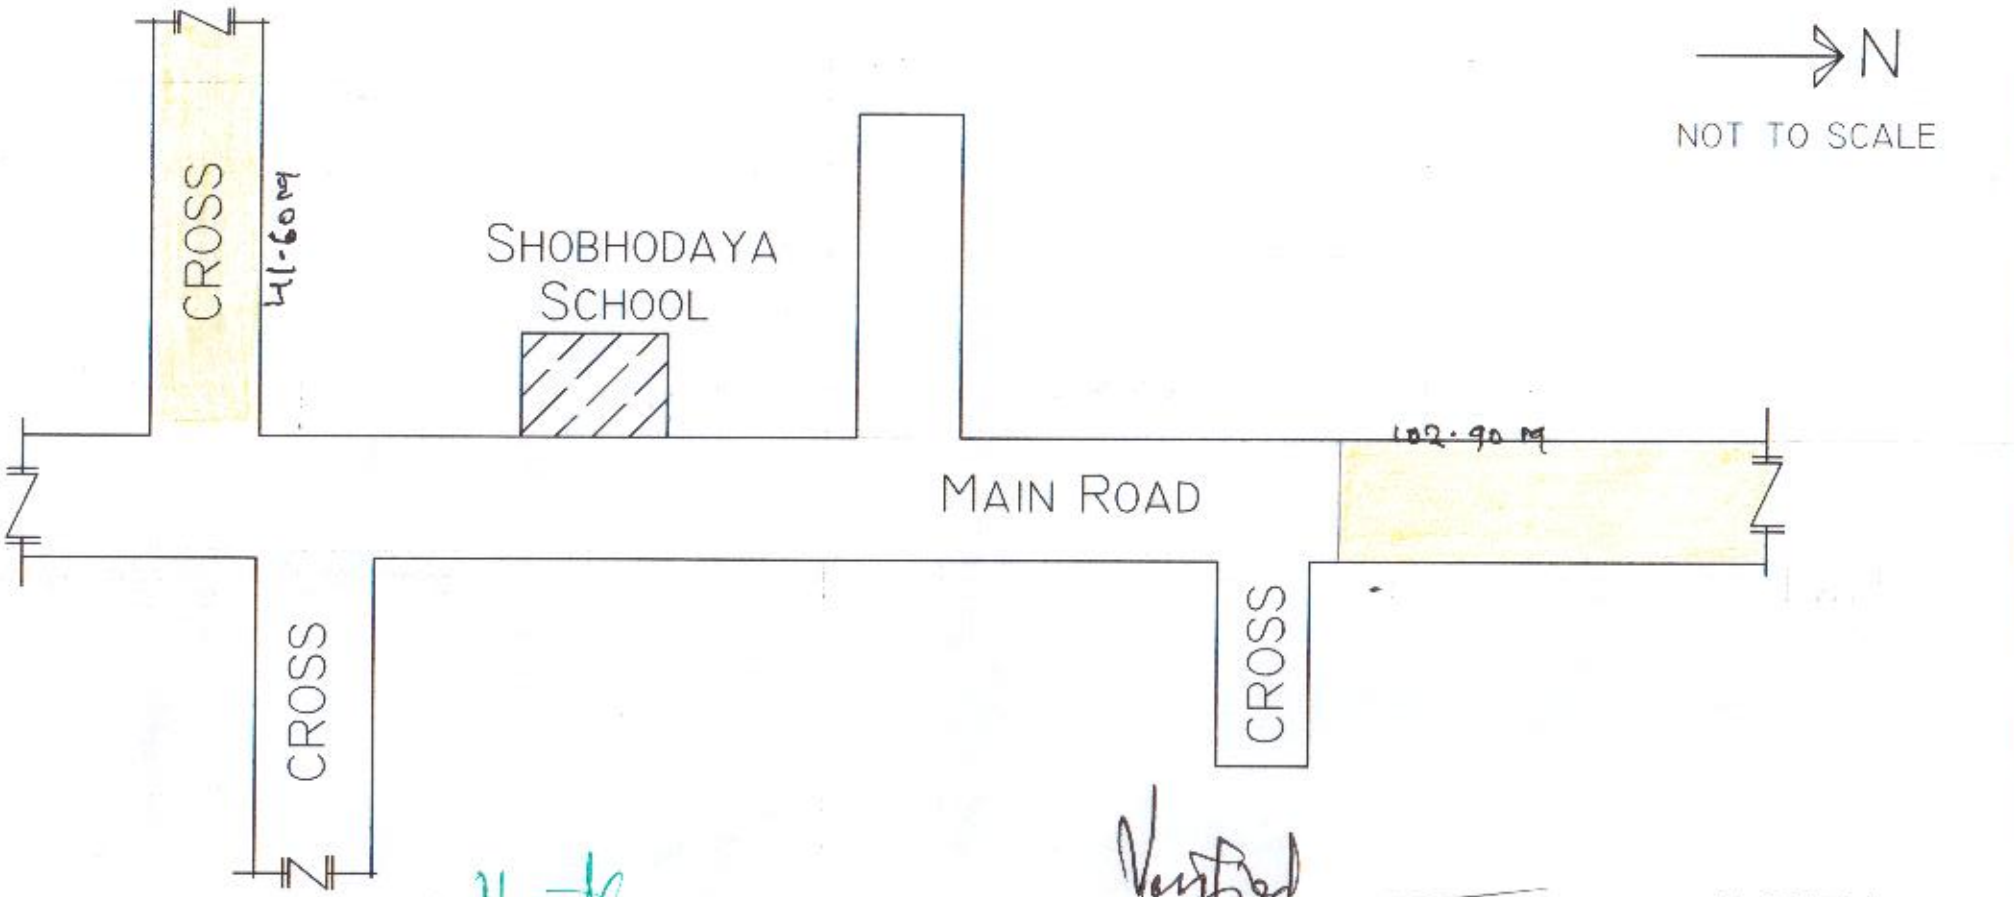

Asst Engineer
Ward No-13

Asst Executive Engineer
Shettyhalli Sub Division

B.B.M.P

G.M.MUNIYAPPA,
B.E.(ELECT),B.E. (CIVIL)
EXECUTIVE ENGINEER(RTD)
PUBLIC WORKS DEPARTMENT

INDEX

- RCC DRAIN
- CC ROAD